For the work of Providing and laying of 100mm dia DI water pipeline at 25th & 28th cross road of Killari road and surrounding area coming under Chikkalalbagh S/stn of AEE SW–1 Sub Division.

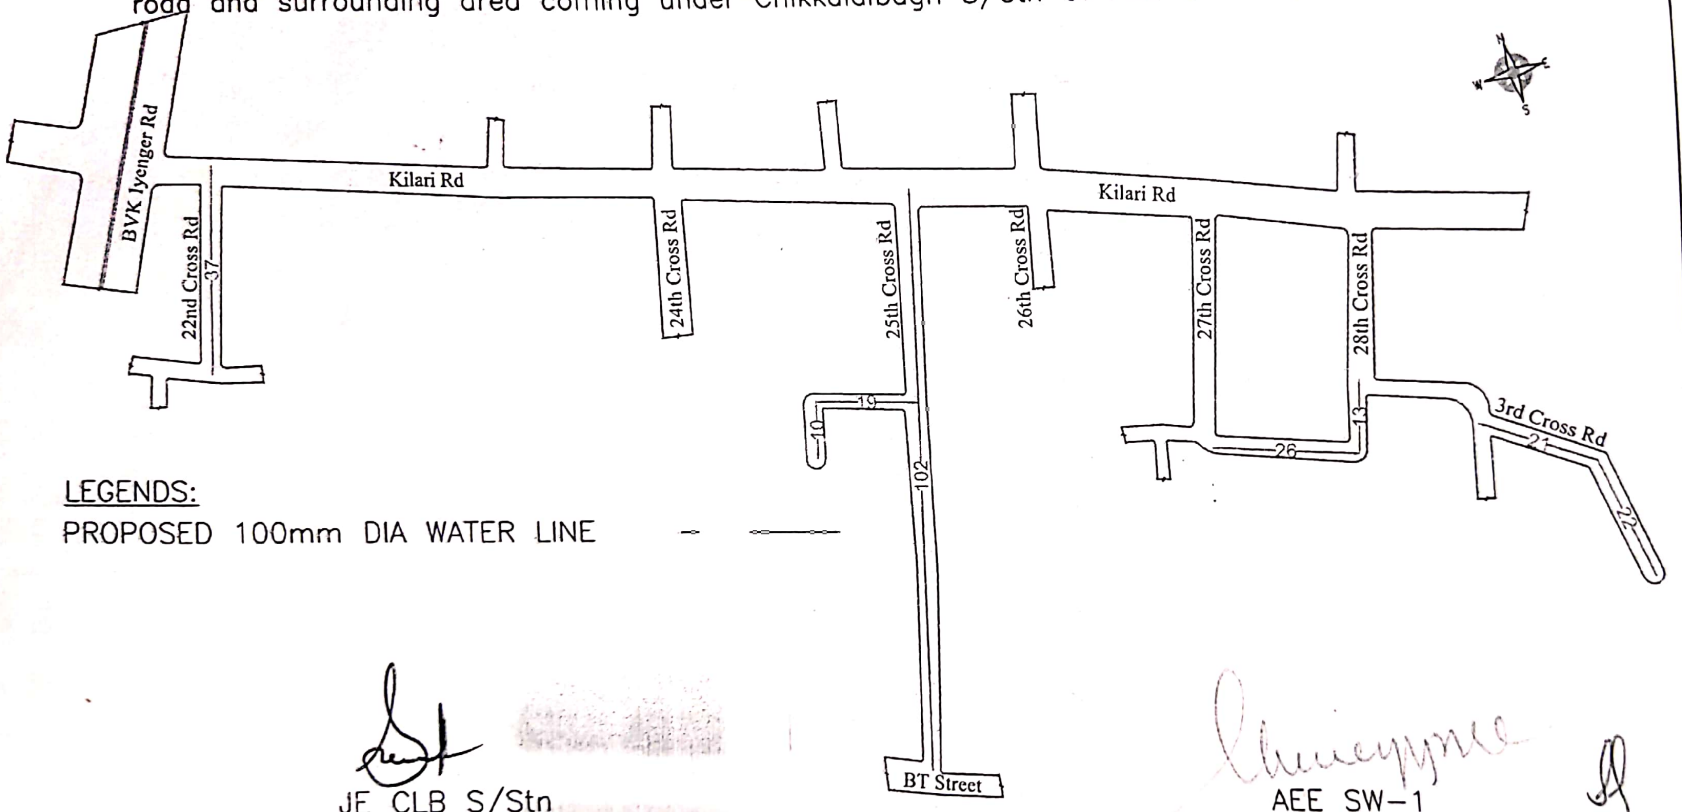

JE CLB S/Stn

AEE SW–1

Scanned with OKEN Scanner